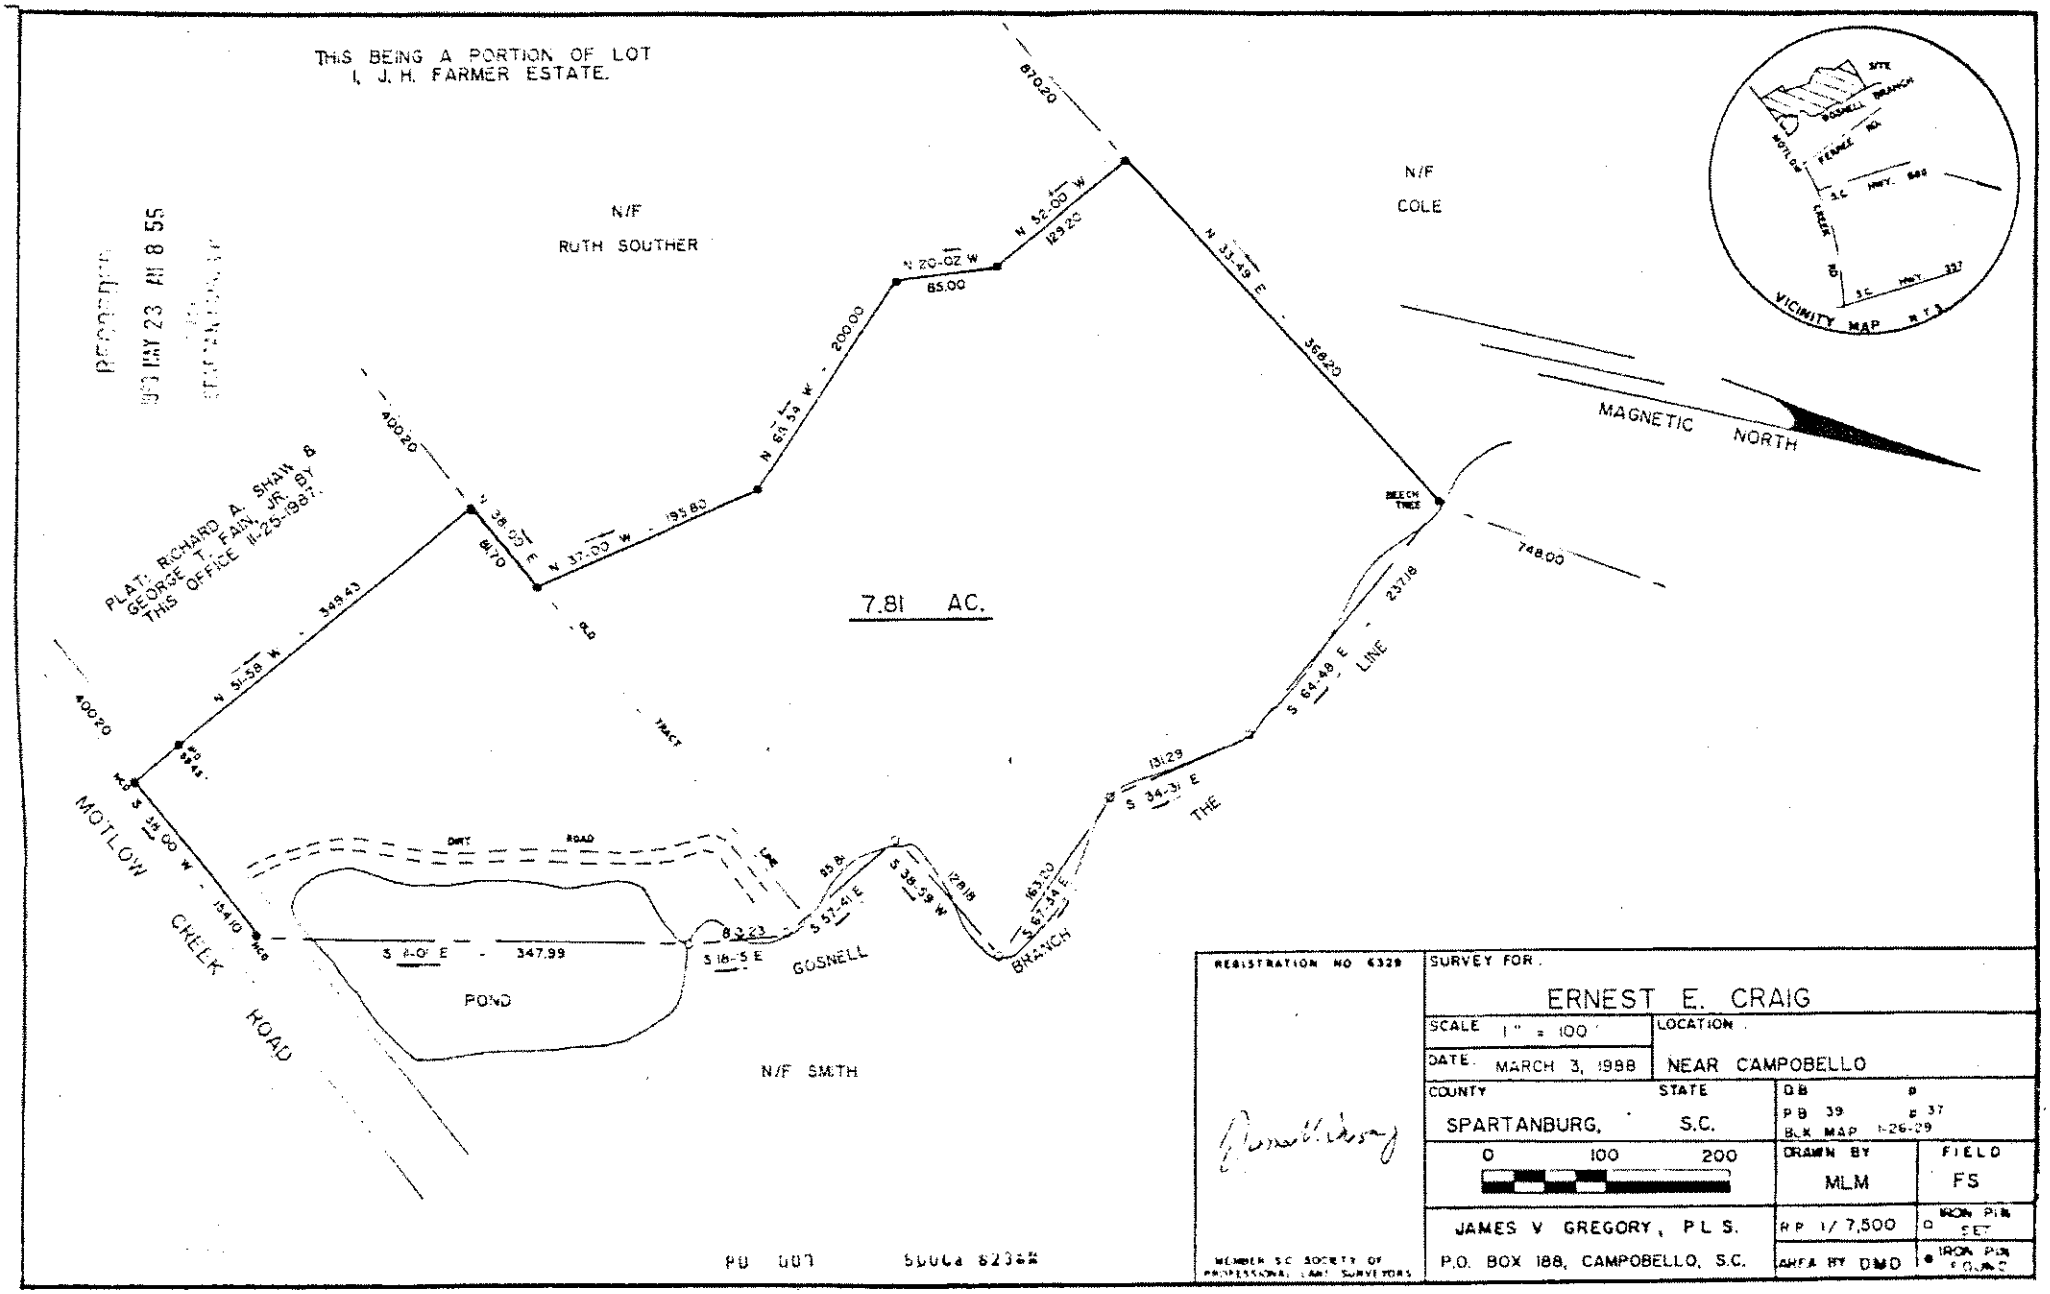
THIS BEING A PORTION OF LOT
1, J. H. FARMER ESTATE.
N/F
RUTH SOUTHER
N/F
COLE
7.81 AC.
MAGNETIC NORTH
VICINITY MAP
PLAT: RICHARD A. SHAW & GEORGE T. FAIN, JR. BY THIS OFFICE 11-25-1987.
MOTLOW CREEK ROAD
GOSNELL BRANCH
THE LINE
POND
N/F SMITH
DIRT ROAD
REGISTRATION NO 6329
SURVEY FOR
ERNEST E. CRAIG
SCALE 1" = 100'
LOCATION
NEAR CAMPOBELLO
DATE MARCH 3, 1998
COUNTY
SPARTANBURG,
STATE
S.C.
PB 39
BLK MAP 1-26-09
0 100 200
DRAWN BY
MLM
FIELD
FS
JAMES V GREGORY, P.L.S.
P.O. BOX 188, CAMPOBELLO, S.C.
RP 1/ 7,500
AREA BY DMD
IRON PIN SET
IRON PIN FOUND
MEMBER S.C. SOCIETY OF PROFESSIONAL LAND SURVEYORS